C4

Cantilever Detail 1’’ or 1-1/8’’ LP SolidStart Rim Board One Side

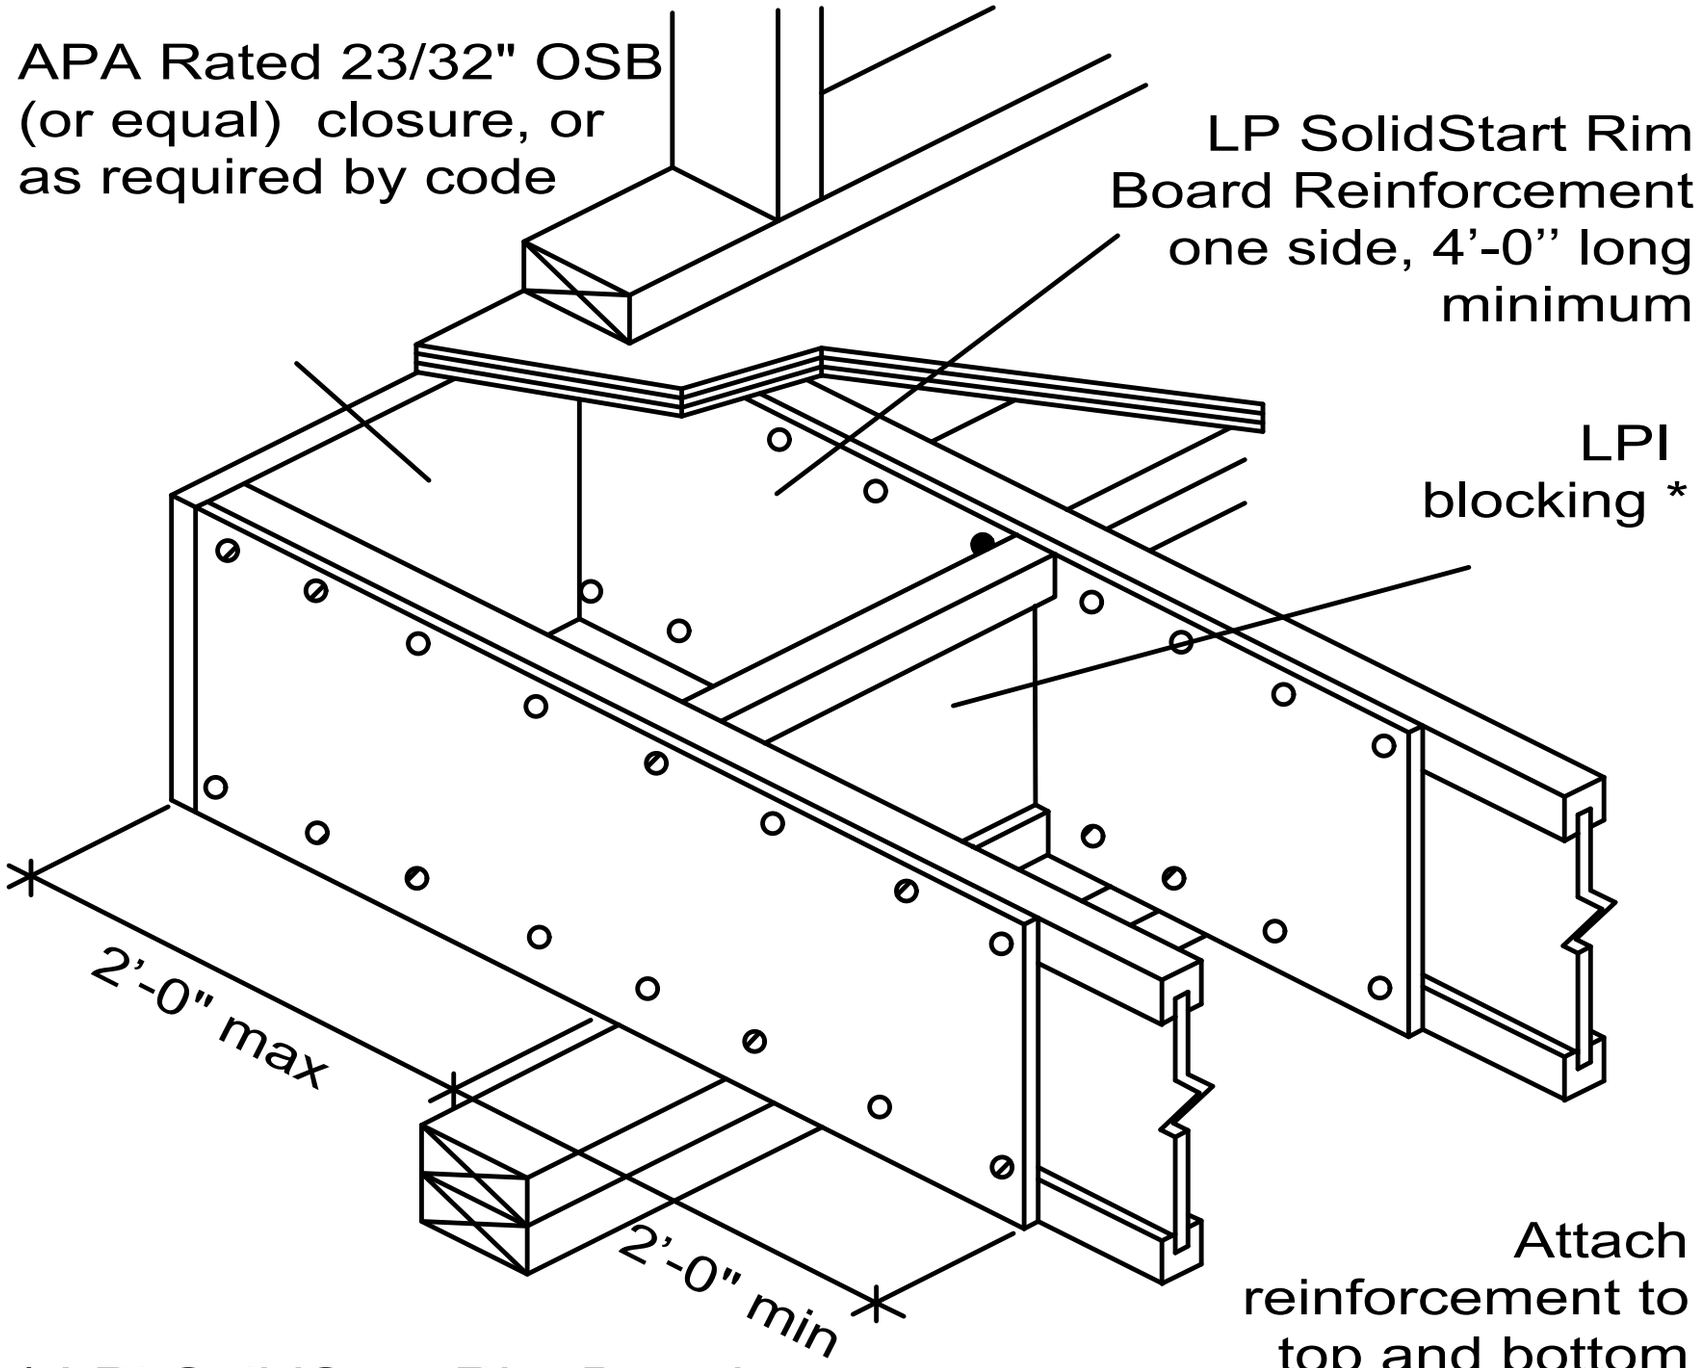

* LPI SolidStart Rim Board, LVL or LSL may be substituted for the LP Blocking